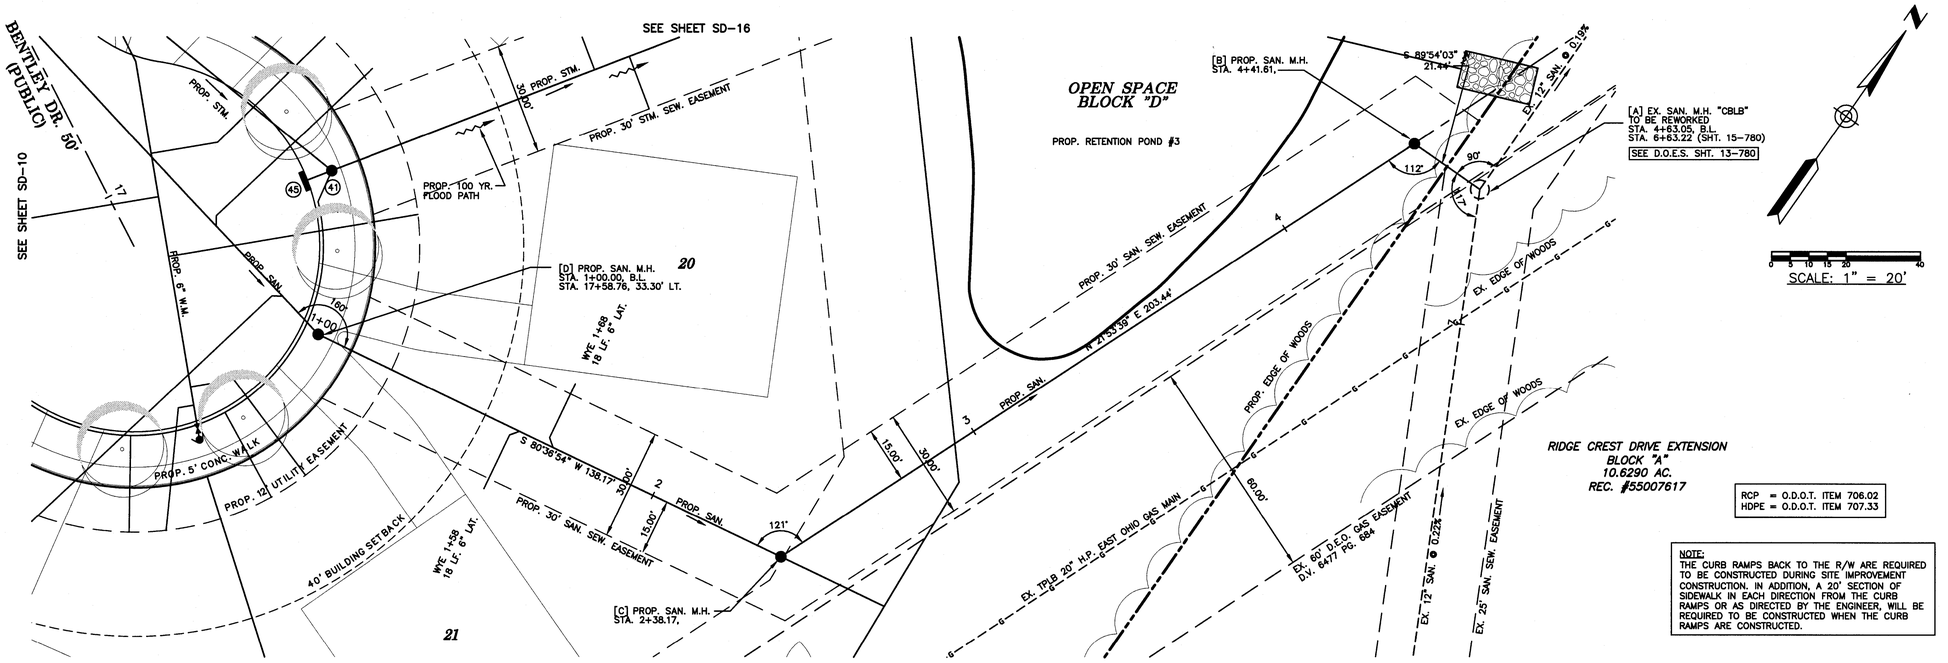

SANITARY BASELINE "A"

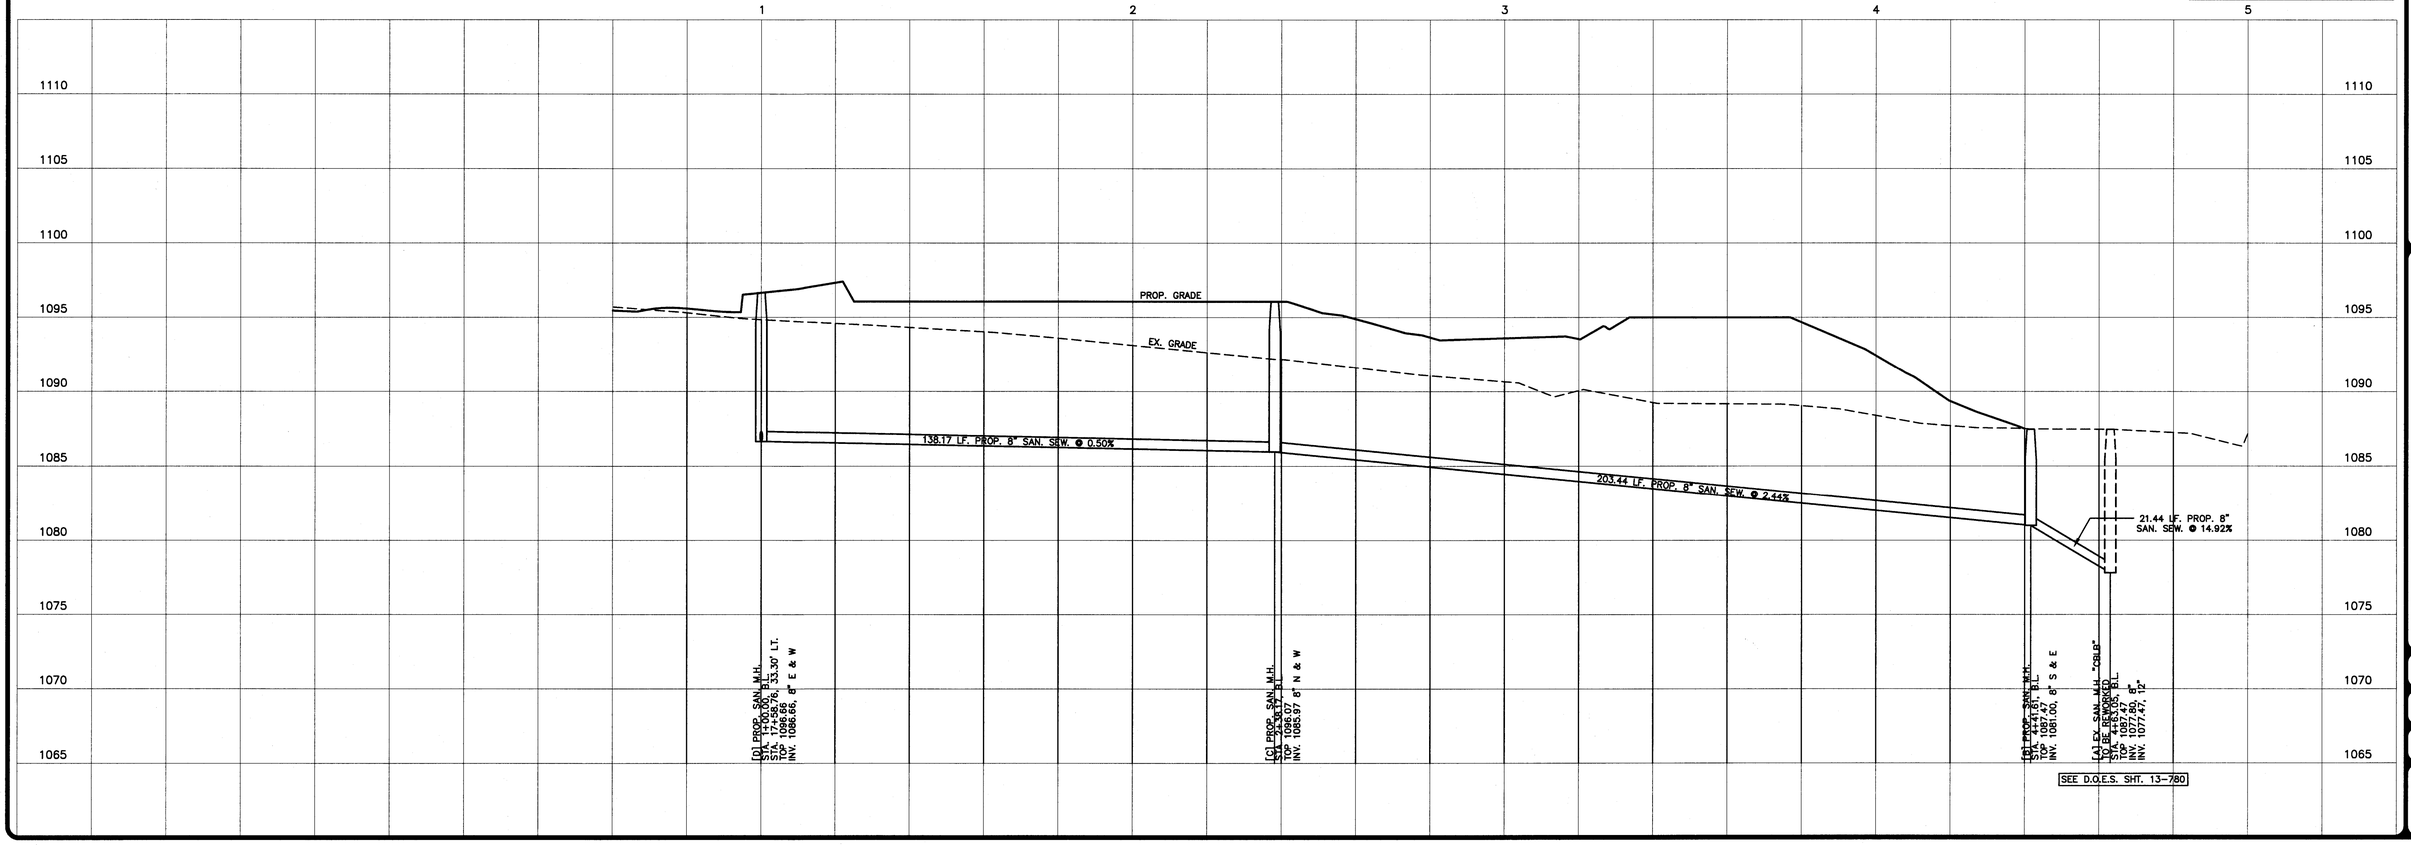

REVISIONS

GBC DESIGN, INC.
3378 West Market St. Akron, OH 44333-3866
Phone 330-836-5782 Fax 330-836-0228

PULTE HOMES OF OHIO, LLC
387 MEDINA RD., SUITE 1700
MEDINA, OH 44256
REP.: STAN KATANIC

BENTLEY RESERVE
465 S. HAMETOWN RD.
COPLEY TOWNSHIP, OHIO
SANITARY BASELINE "A"

DRAWN BY: T.G.W.

DATE: JAN. 4, 2011

PROJECT NO. 36048D

DRAWING NO. SD-12