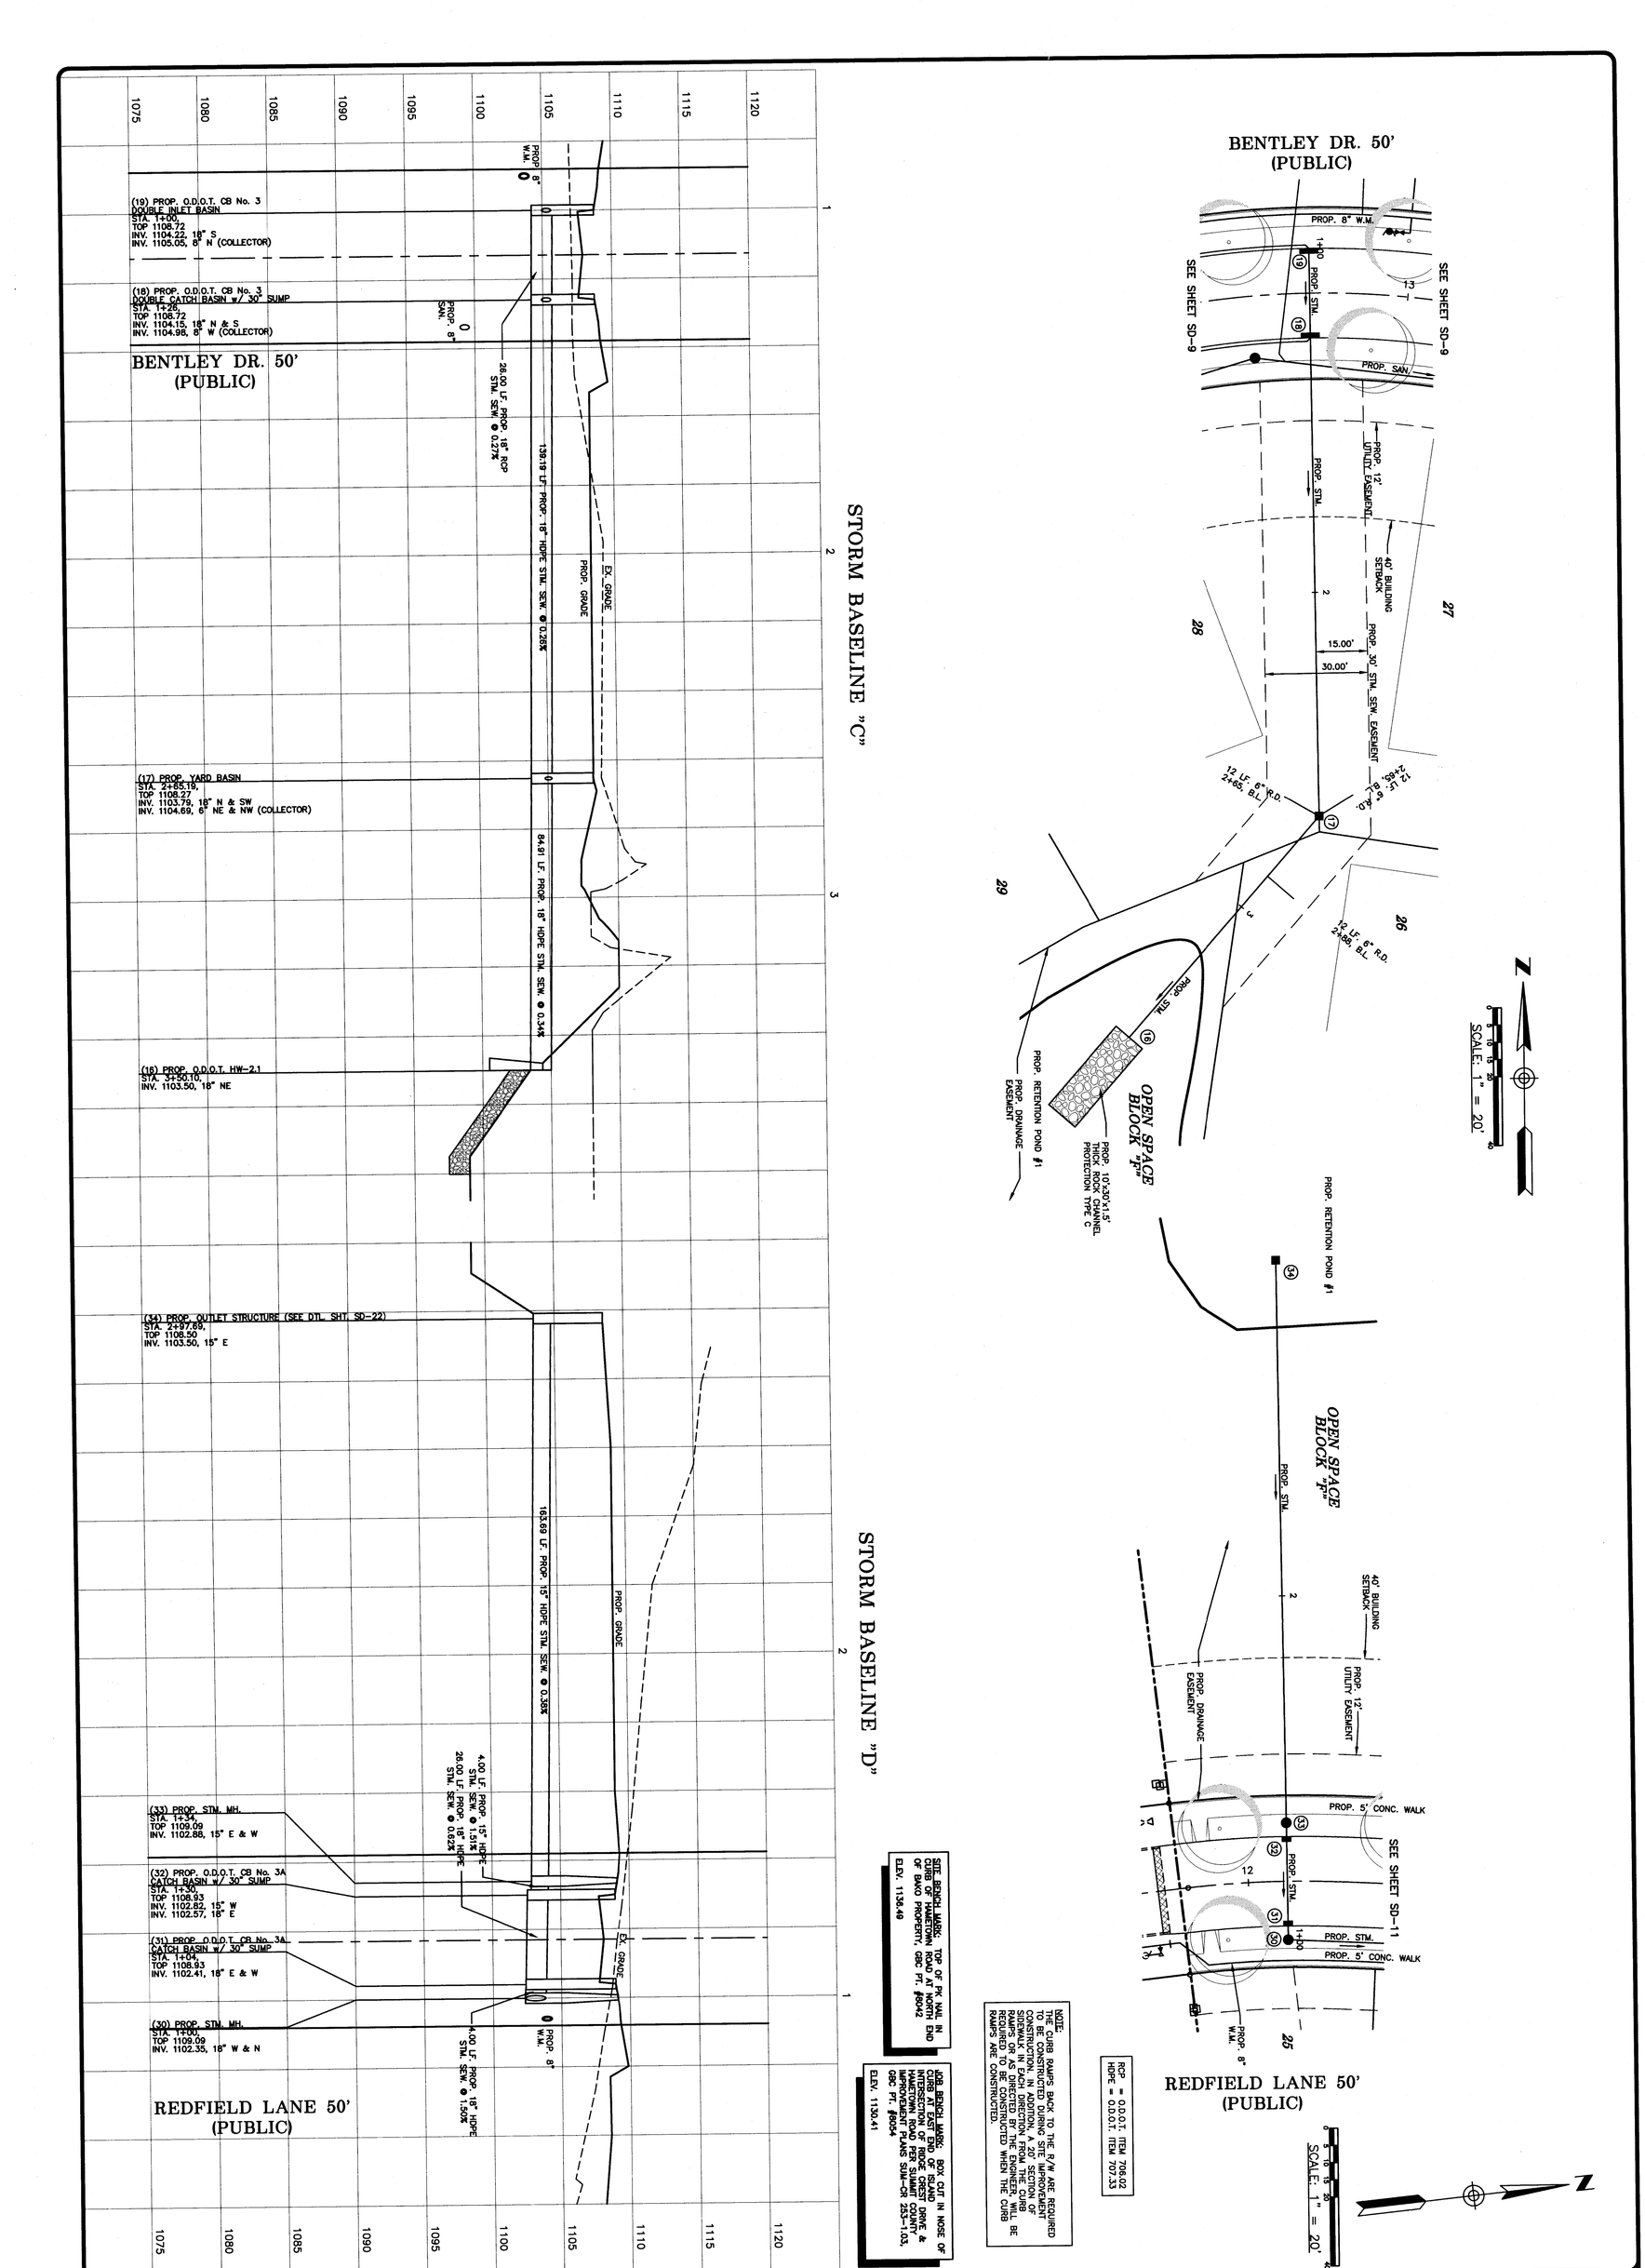

BENTLEY RESERVE
465 S. HAMETOWN RD.
COPLEY TOWNSHIP, OHIO
STORM BASELINE "C" & "D"

DRAWN BY: T.G.W.
DATE: JAN. 4, 2011
PROJECT NO. 3604BD
DRAWING NO. SD-14

PULTE HOMES OF OHIO, LLC
387 MEDINA RD., SUITE 1700
MEDINA, OH 44256
REP.: STAN KATANIC

GBC DESIGN, INC.
3378 West Market St. Akron, OH 44333-3386
Phone 330-836-0228 Fax 330-836-5782

REVISIONS