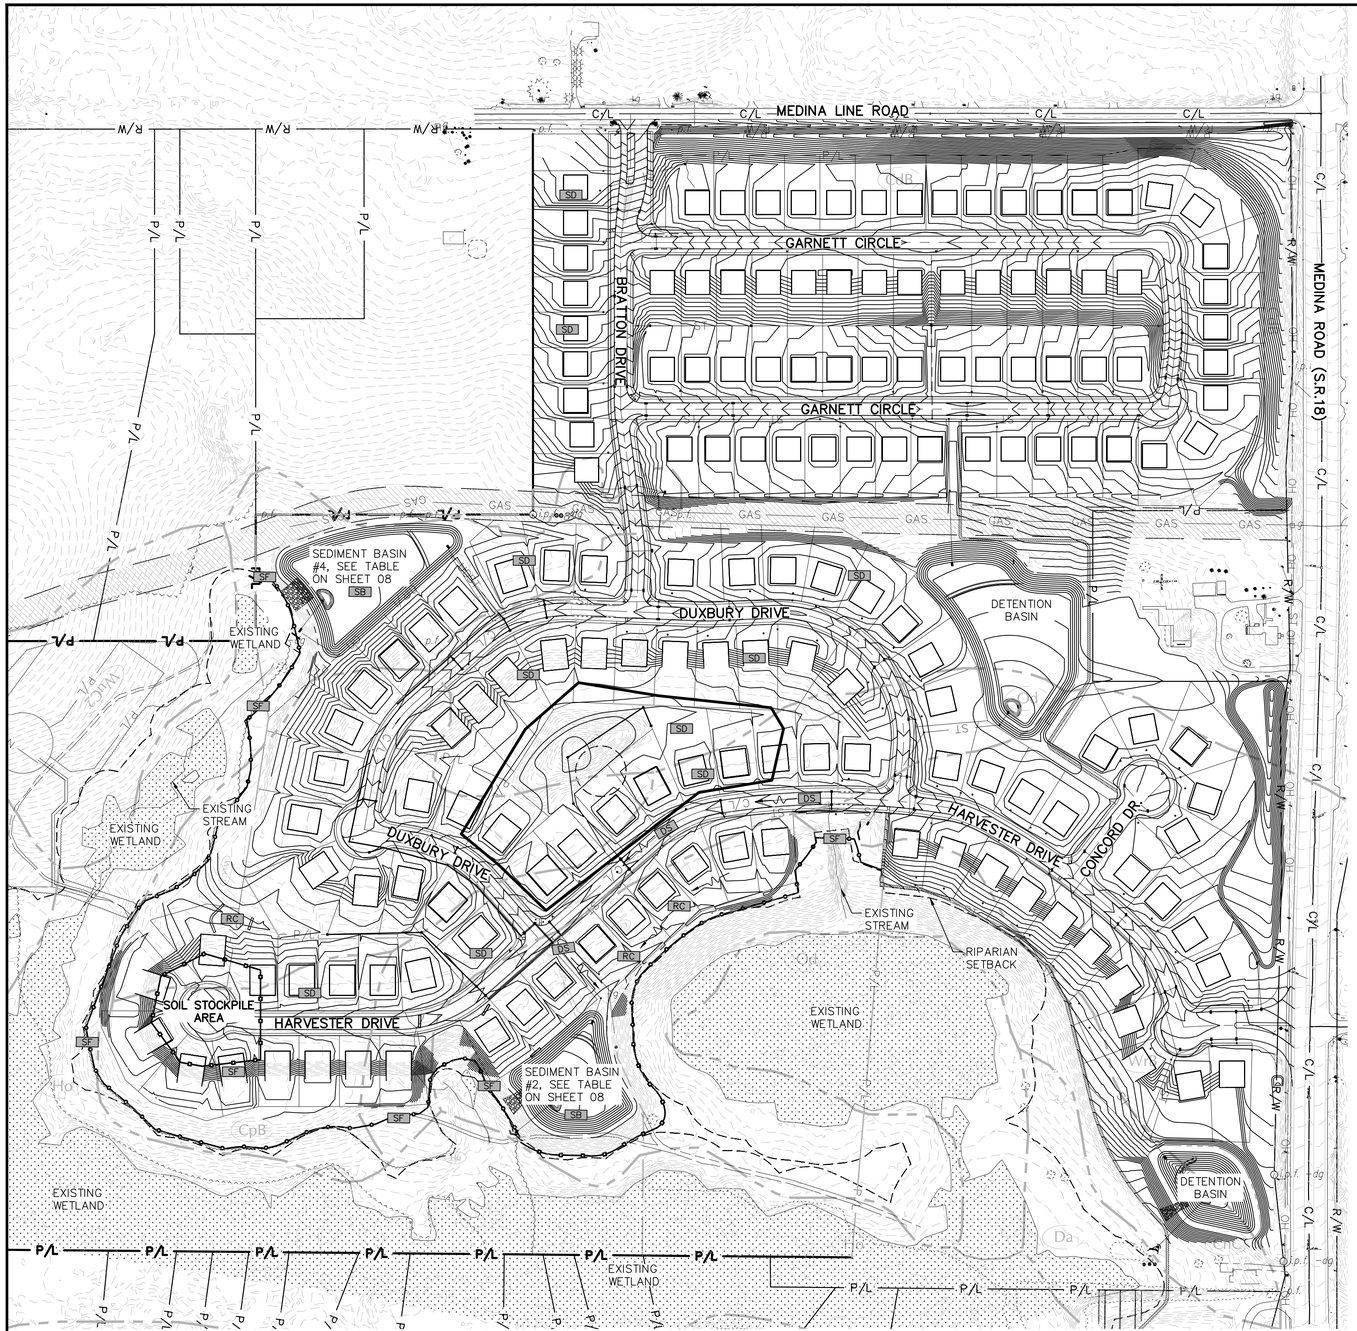

SWPP MEASURES INSTALLED DURING PHASE 1

CONSTRUCTION SEQUENCE–

1. STAKE AND/OR FLAG LIMITS OF PHASE 3 CLEARING.
2. DURING PRECONSTRUCTION MEETING ALL EROSION & SEDIMENT CONTROL FACILITIES & PROCEDURES SHALL BE DISCUSSED.
3. INSPECT EXISTING SWPP MEASURES. CONTRACTOR SHALL INSTALL, REPLACE/REPAIR ANY DAMAGED, OR IMPROPERLY INSTALLED EXISTING SEDIMENT FENCE, SEDIMENT BASINS, DIVERSION SWALES, AND ROCK CHECK DAMS. ADDITIONAL CONTROLS THAT ARE NOT PRESENT SHALL BE INSTALLED.
4. CLEAR & GRUB, AS NECESSARY, FOR INSTALLATION OF PERIMETER CONTROLS.
5. INSTALL SILT FENCE PERIMETER AND INLET PROTECTION CONTROLS AS SHOWN ON PLANS.
6. INSTALL CONSTRUCTION ENTRANCE, ACCESS ROAD/LAYDOWN, AND CONCRETE WASHOUT FACILITY. IF CONDITIONS ARE SUCH THAT MUD IS COLLECTING ON VEHICLE TIRES, THE TIRES MUST BE CLEANED BEFORE THE VEHICLES ENTER THE PUBLIC ROADWAY. THE SITE ENTRANCE SHALL BE MAINTAINED IN A CONDITION THAT WILL PREVENT THE TRACKING OR FLOW OF MUD ONTO THE PUBLIC RIGHT–OF–WAY. ALL MATERIALS SPILLED, DROPPED, WASHED OR TRACKED FROM VEHICLES ONTO THE ROADWAY MUST BE REMOVED PROMPTLY AND COMPLETELY.
7. CLEAR & GRUB THE REMAINING SITE AS NECESSARY.
8. BEGIN FILLING & GRADING AS REQUIRED TO REACH SITE SUBGRADE.
9. CONSTRUCT AND MAINTAIN TEMPORARY DRAINAGE SWALES DURING FILLING & GRADING ACTIVITIES. INSTALL APPROPRIATE VEGETATION IN ALL AREAS.
10. CONSTRUCT SITE WORK INCLUDING STORM DRAINAGE FACILITIES.
11. UPON INSTALLATION OF ANY STORM DRAINAGE, INSTALL INLET PROTECTION.
12. INSTALL PERMANENT SEEDING. MAINTAIN EROSION & SEDIMENTATION CONTROL MEASURES UNTIL THE SITE HAS BEEN COMPLETELY STABILIZED.
13. CONVERT TEMPORARY SEDIMENT BASIN 4 TO PERMANENT DETENTION BASIN CLEANING OUT ALL BUILT UP SILT AND INSTALLING PERMANENT OUTLET STRUCTURE. REMOVE SEDIMENT CONTROLS ONLY AFTER THE SITE HAS A MINIMUM OF 80% STABILIZATION. SEE SHEET 15 FOR OUTLET CONTROL STRUCTURE CONVERSION FOR SEDIMENT BASIN #4 ("C") CONVERSION. SEDIMENT BASIN #2 SHALL REMAIN UNTIL AFTER PHASE 4 CONSTRUCTION.

SWPP KEYNOTES

DS	DIVERSION SWALE
IME	INTERMEDIATE MASS EARTHWORK
IP	INLET PROTECTION
RC	ROCK CHECK DAM
SB	SEDIMENT BASIN
SF	SILT FENCE
ST	STRIP TOPSOIL
TS	TOPSOIL STOCKPILE
UC	UNDERCUT/ BORROW AREA
SD	TEMPORARY SEEDING

LEGEND

(SEE GENERAL LEGEND, SHEET 03)

- EXISTING RIPARIAN SETBACK
- PROPOSED SILT FENCE "ORANGE"
- PROPOSED TREE PROTECTION
- LIMITS OF DISTURBANCE
- DIVERSION SWALE
- LIMITS OF SOIL TYPE
- WrB — SOIL TYPE DESIGNATION
- INLET PROTECTION

N

0 150

75 300

1"=150' Horizontal Scale in Feet

Underground Utilities

2 Working Days Before You Dig
Call 800–362–2764 (Toll Free)
Ohio Utilities Protection Service

Non–members Must Be Called Directly

Call 800–925–0988 (Toll Free)
Oil & Gas Producers Utility Protection Service

NOTE:
ALL OIL AND GAS WELL REMOVALS, PLUGGING/CAPPING, AND ABANDONMENTS SHALL BE INACCORDANCE WITH ALL ASSOCIATED REGULATIONS FOR SUCH REMOVALS, INCLUDING BUT NOT LIMITED TO, ODNR, LOCAL, STATE, AND FEDERAL.

EXISTING HIGH PRESSURE GAS MAIN SHALL BE LOCATED AND PROTECTED PRIOR TO AND THROUGHOUT CONSTRUCTION.

NOTE:
EACH SUBLOT MUST ROUTE ALL STORMWATER DRAINAGE FROM A CONDUIT TO THE STORM SEWER LATERAL PROVIDED. NO OPEN DISCHARGES FROM A HOUSE CONDUIT ARE PERMITTED.

GPD GROUP
Glaus, Pyle, Schomer, Burns & DeHaven, Inc.
520 South Main Street, Suite 2531
Akron, Ohio 44311
330.572.2100 Fax 330.572.2101
Copyright; Glaus, Pyle, Schomer, Burns & DeHaven, Inc. 2016

REV.	DATE	DESCRIPTION
	06/10/16	REVISED PER AGENCY COMMENTS
	7/11/16	REVISED PER COUNTY COMMENTS

THE PRESERVE AT MILLER'S FARM
PHASE 3
SE CORNER OF SR 18 AND MEDINA LINE RD
COPLEY, OHIO 44321

SWPP OVERALL PLAN

ISSUED FOR:	
PERMIT	04-06-2016
BID	
CONSTRUCTION	
AS-BUILT	

PROJECT MANAGER	DESIGNER
MAL	ALF

JOB NO. 2013258.03

06/29

Drawing Name: O:\2013\2013258\03\dwg\construction Documents\Sheets\2013258602 SWPP Plans.dwg
July 11, 2016 3:26 PM - twright