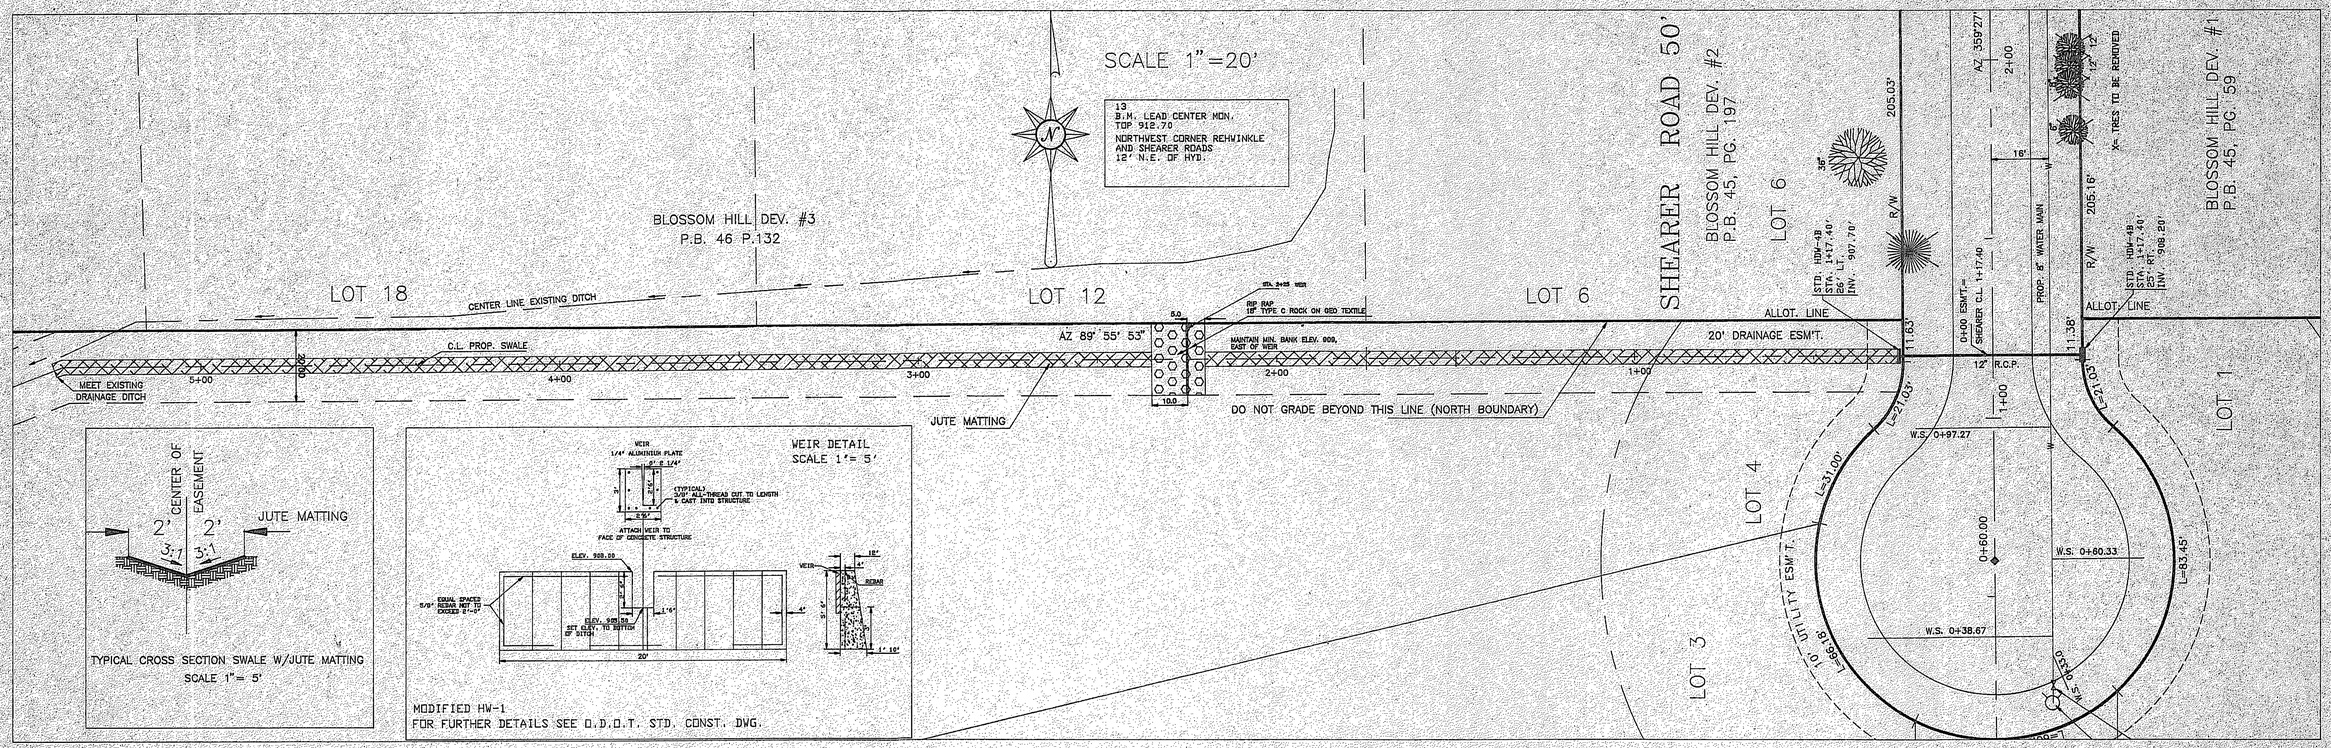

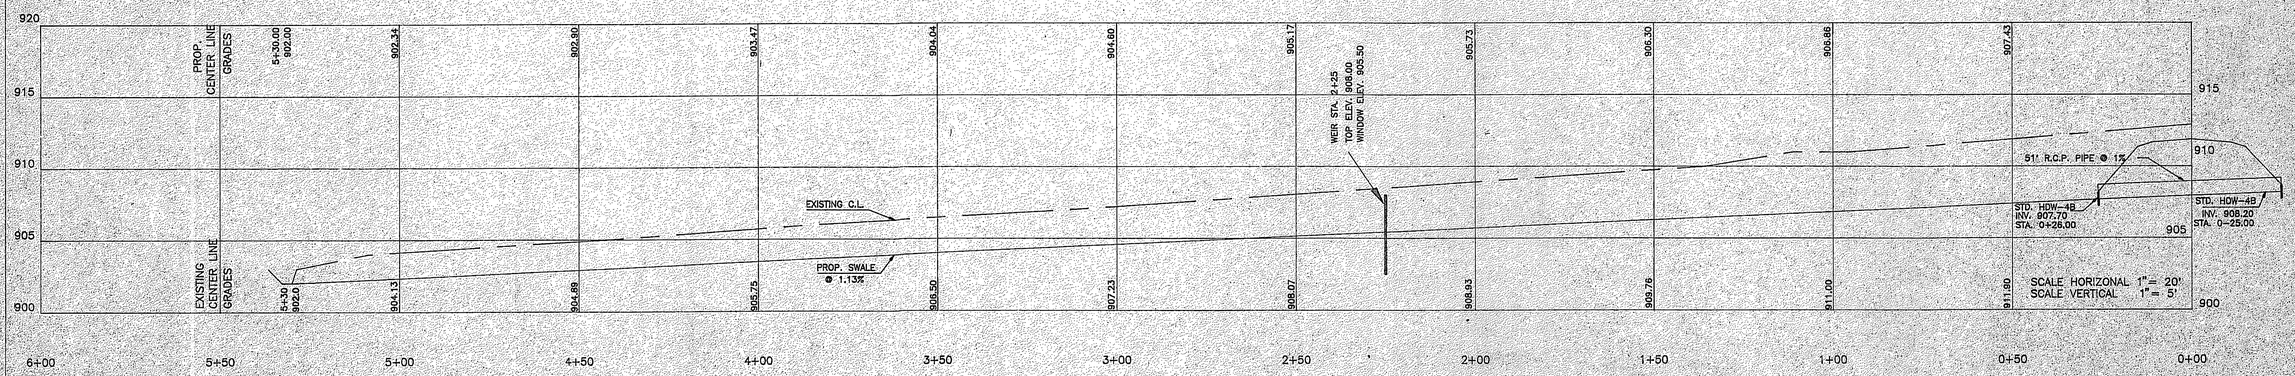

STATE OF OHIO
JOHN VOLOSEN
45145
REGISTERED
ENGINEER

JOHN VOLOSEN, P.E. DATE

STATE OF OHIO
LAWRENCE L. BUTTERWORTH
5916
REGISTERED
SURVEYOR

LAWRENCE L. BUTTERWORTH, REG. SUR. DATE

SHEARER ROAD EXTENSION

SHEARER ROAD DRAINAGE SWALE STA. 0-19.31 TO STA. 5+30

4/7