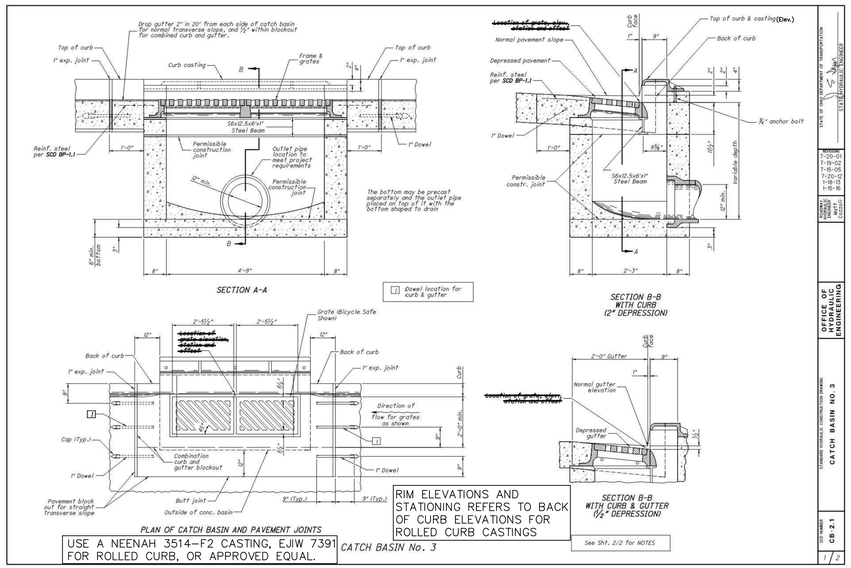

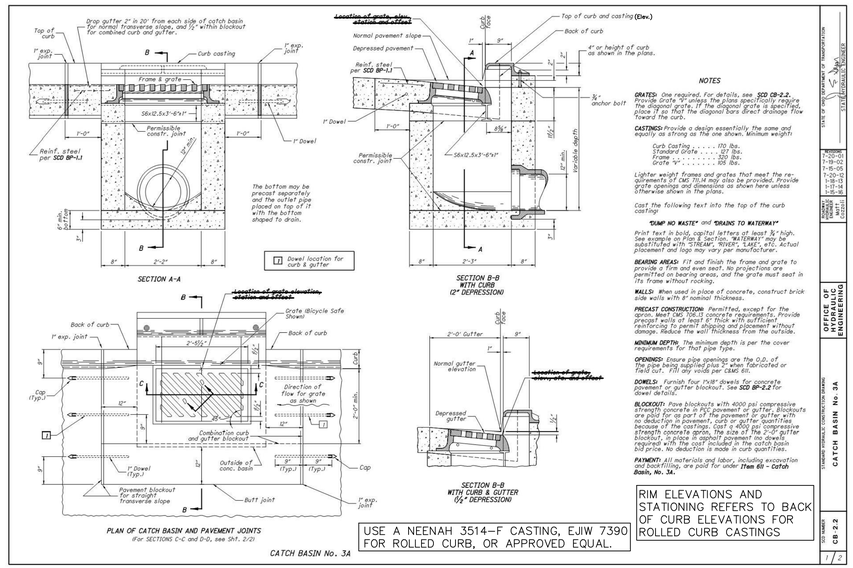

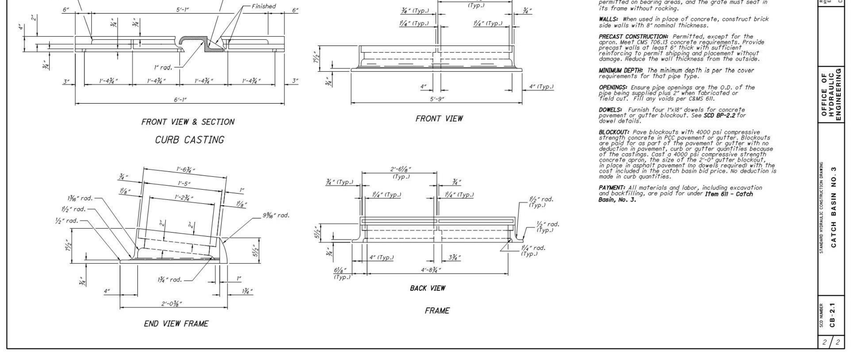

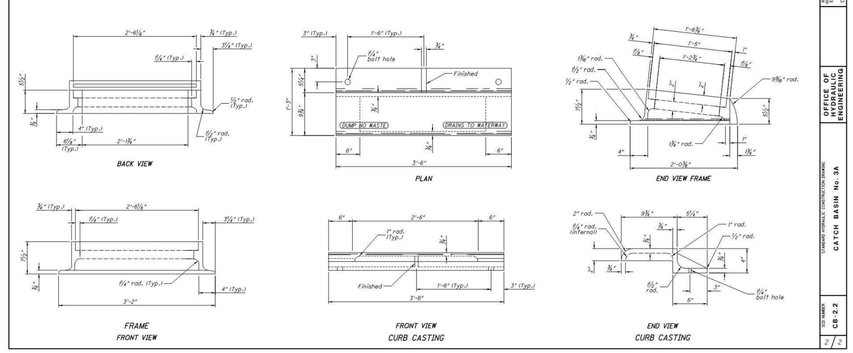

GPD GROUP.
Glaus, Pyle, Schomer, Burns & DeHaven, Inc.
520 South Main Street, Suite 2531
Akron, Ohio 44311
330.572.2100 Fax 330.572.2101
Copyright; Glaus, Pyle, Schomer, Burns & DeHaven, Inc. 2016

REV.	DATE	DESCRIPTION
	01/23/17	ISSUED FOR REVIEW
	04/17/17	REVISED PER AGENCY COMMENTS

THE PRESERVE AT MILLER'S FARM
PHASE 4
SE CORNER OF SR 18 AND MEDINA LINE RD
COPLEY, OHIO 44321

DETAILS

ISSUED FOR:	
PERMIT	01/23/17
BID	
CONSTRUCTION	
AS-BUILT	

PROJECT MANAGER	DESIGNER
MAL	ALF

JOB NO.
2013258.04

25/29

Drawing Name: O:\2013\2013258\04\DWGS\Construction Documents\Sheets\2013258804 Notes And Details.dwg
June 2, 2017 10:28 AM - twright