SITE BENCH MARK	SITE BENCH MARK
BENCH MARK #1 TOP NUT ON HYDRANT IN CUL-DE-SAC ON ALLIANCE DRIVE (SEE SHEET C102)	BENCH MARK #2 TOP NUT ON HYDRANT ON DUNHAM ROAD
ELEVATION = 911.93	ELEVATION = 952.66

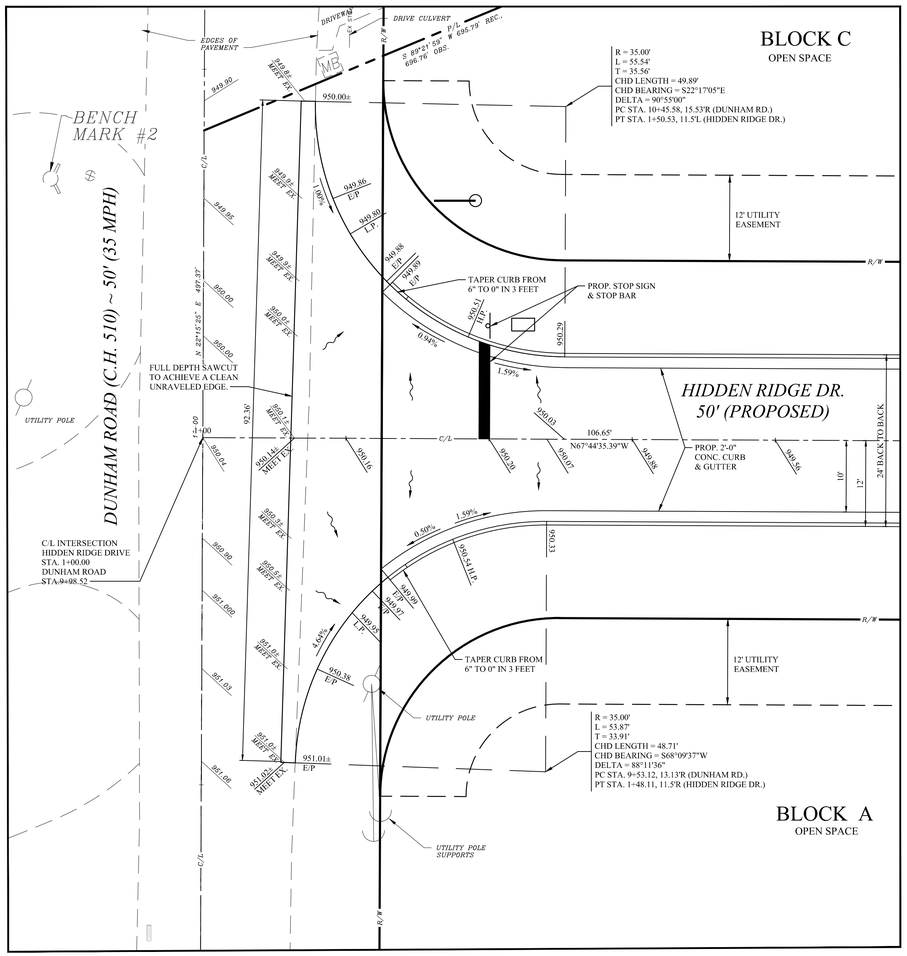

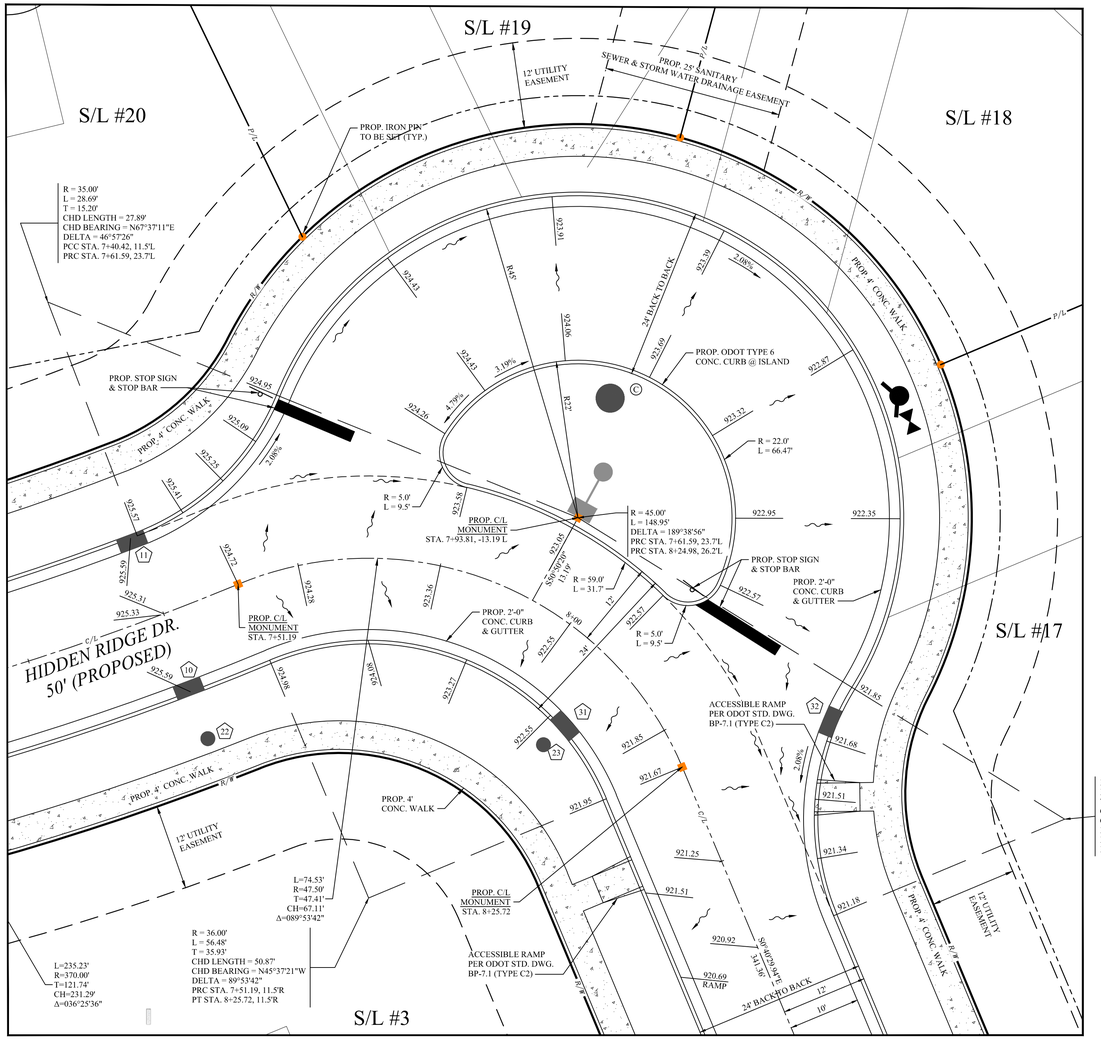

HIDDEN RIDGE DR.
50' (PROPOSED)

NOTES:

1. GEOMETRY GIVEN IS TO FACE OF CURB.
2. ELEVATIONS SHOWN ARE AT TOP OF CURB AND C/L OF PAVEMENT FINISHED GRADE UNLESS NOTED OTHERWISE

OHIO Utilities Protection SERVICE
Call Before You Dig
800-362-2764 or 8-1-1
www.oups.org

OGPUPS
Ohio Oil & Gas Producers Underground Protection Service
800-925-0988 or 8-1-1
www.ogpups.org

N

Scale: 1" = 10'

WEBER ENGINEERING SERVICES
Where Strong Relationships & Superior Service Guide Your Project

2555 Hartville Rd., Suite B
Rootstown, OH 44272
www.WeberEngineeringServices.com
330-329-2037
matt@webercivil.com

STATE OF OHIO
MATTHEW L WEBER
61709
REGISTERED
PROFESSIONAL ENGINEER

Reg. No.: 61709

Dunham Land *Properties llc.*
756 Ravenhill Drive
Sagamore Hills, Oh 44067
Paul Karnow
Ph.# (330) 468-2892
Fax# (330) 468-2892

HIDDEN RIDGE RESIDENTIAL SUBDIVISION
DUNHAM ROAD

Issue Date
01-25-2016
02-05-2016
02-11-2016
02-25-2016
06-01-2016
06-29-2016
08-10-2016
09-08-2016
10-03-2016
10-10-2016
03-27-2017

INTERSECTION DETAILS

C105
Project No. 2014-226